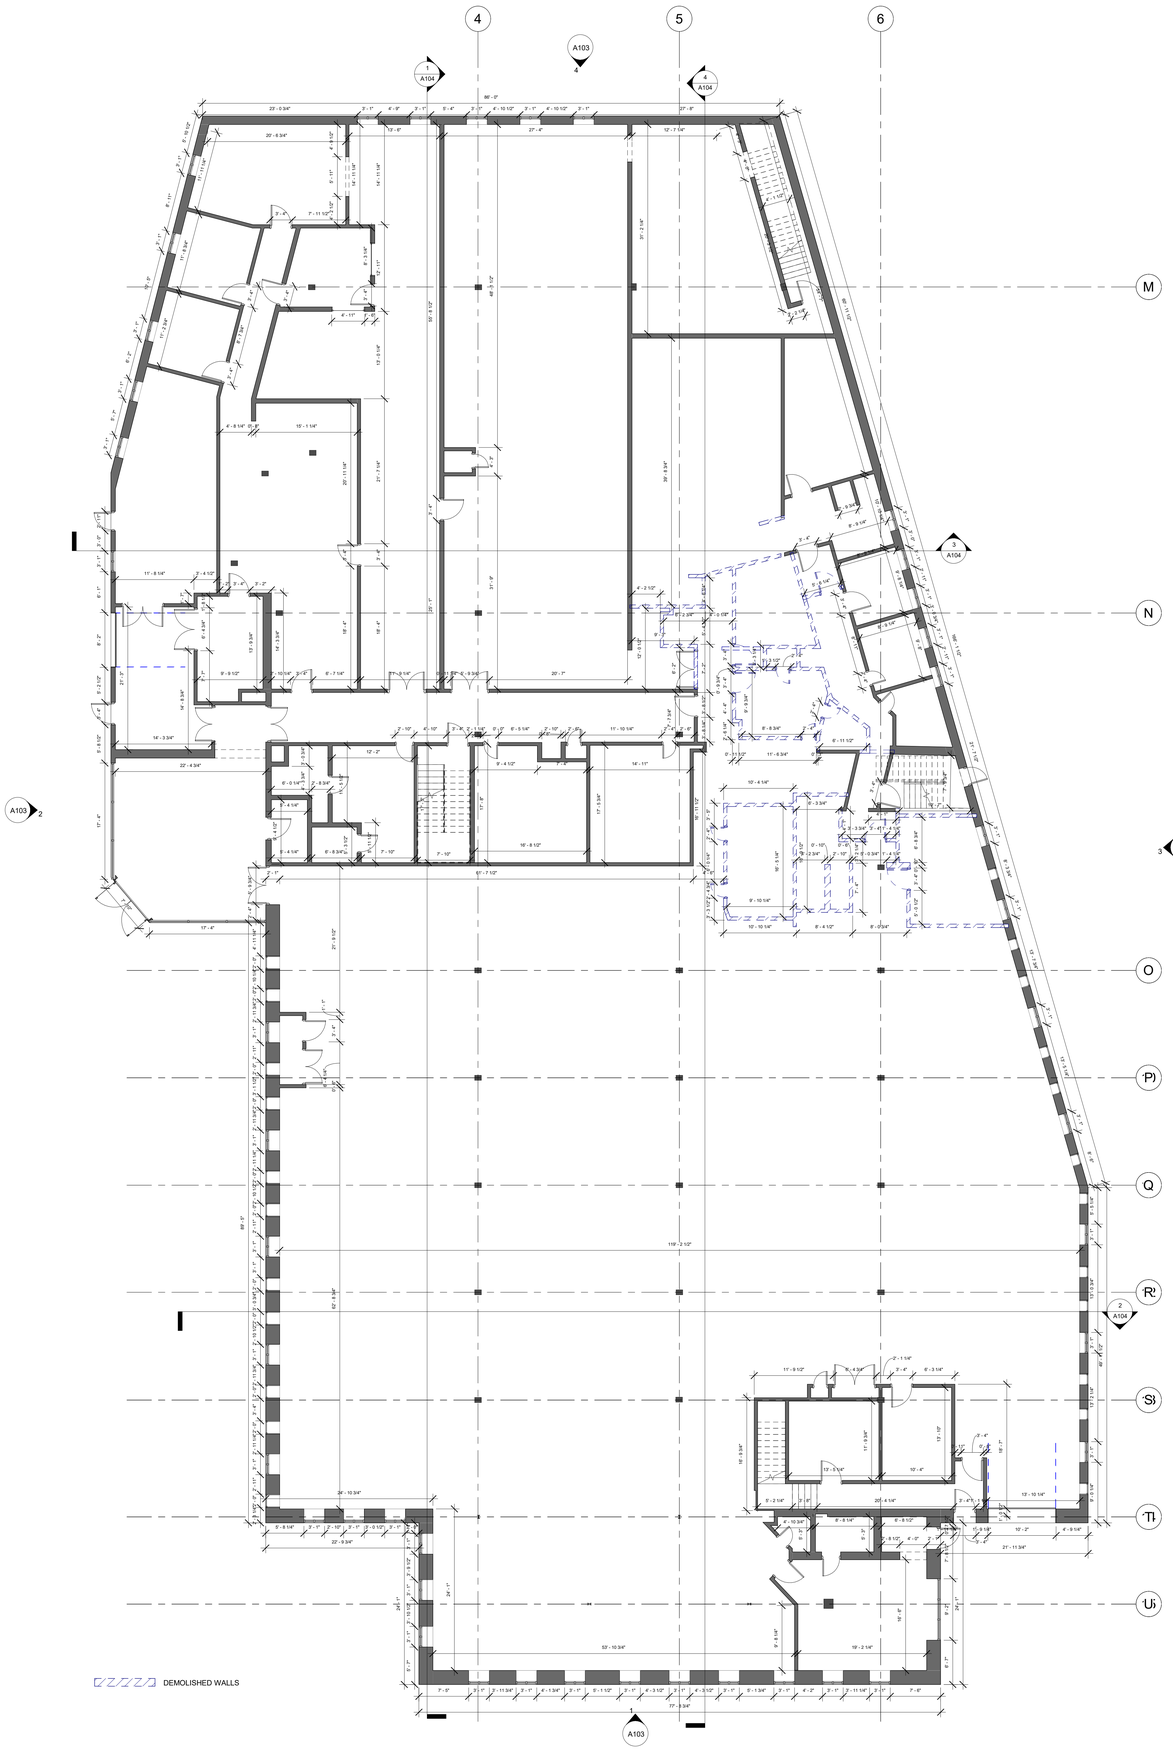

1 Level 1 Demo
1/8" = 1'-0"

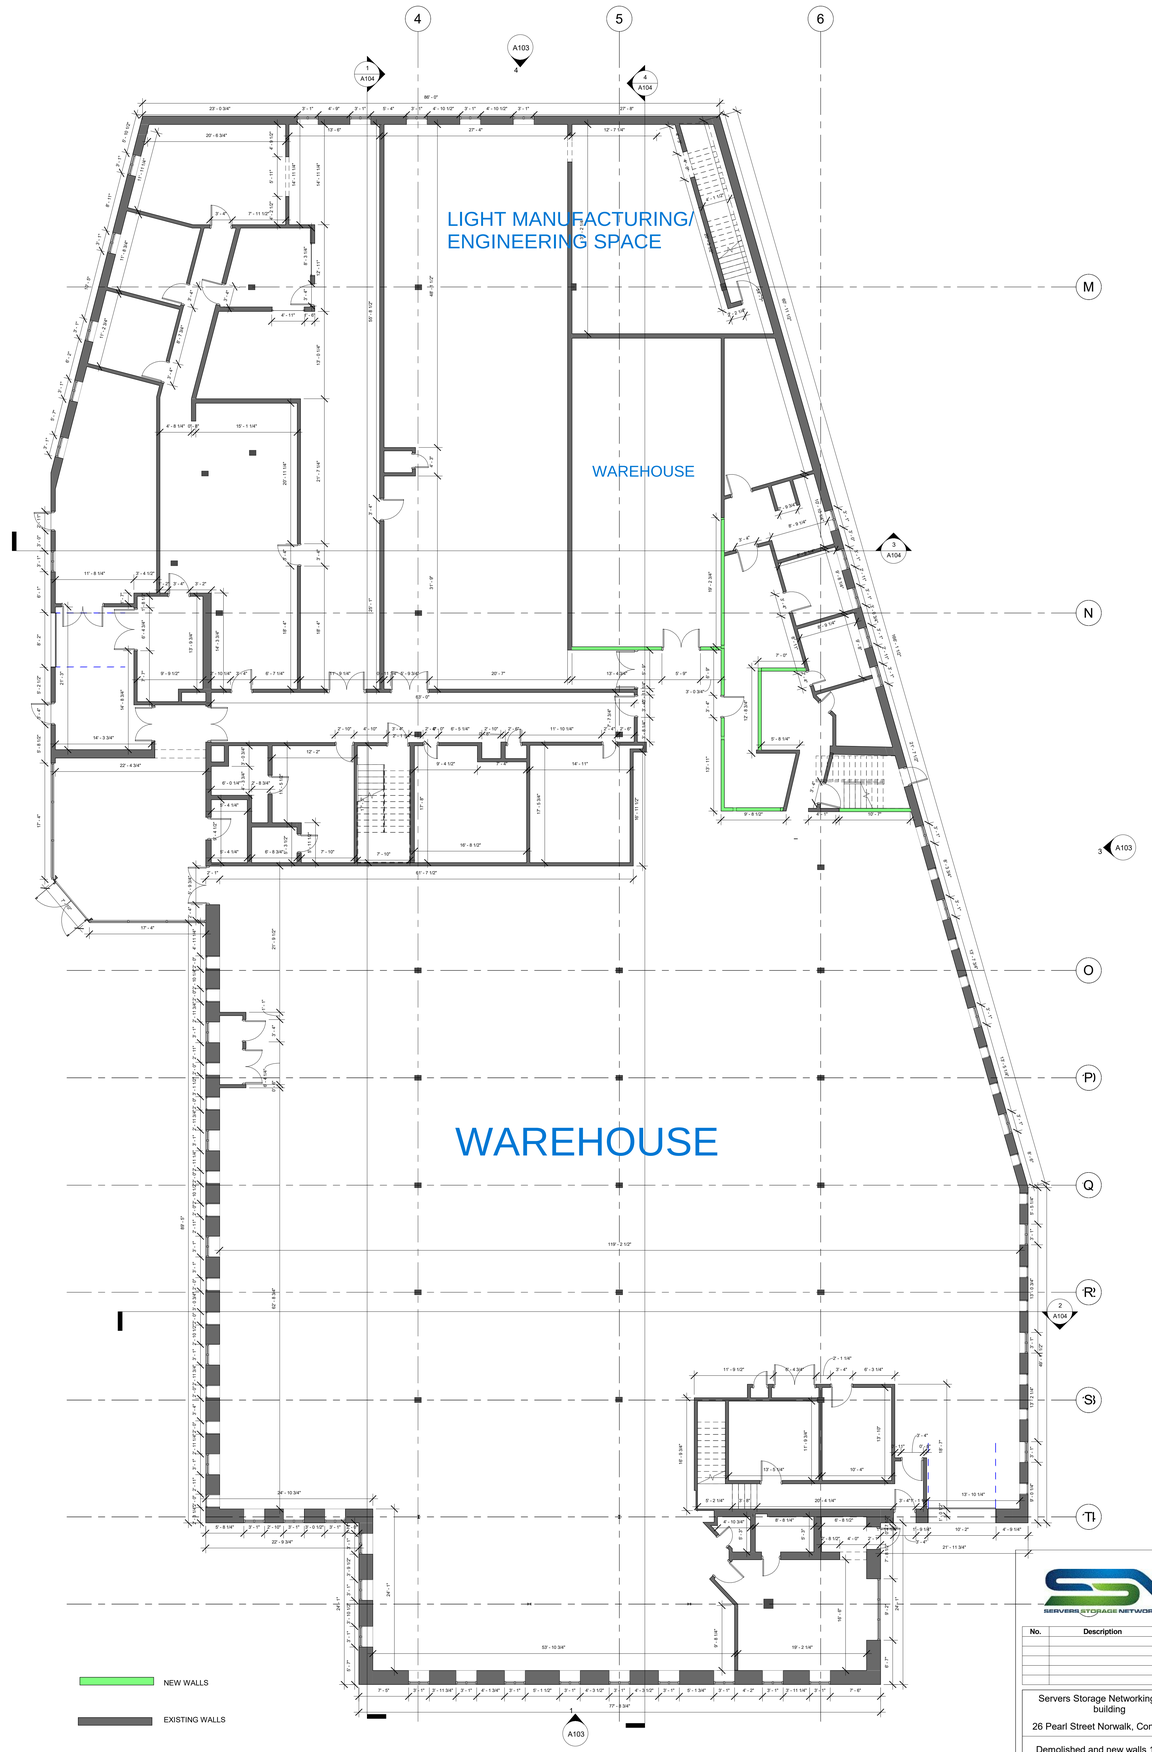

2 Level 1 new
1/8" = 1'-0"

SERVERS STORAGE NETWORKING

No.	Description	Date

Servers Storage Networking office building

26 Pearl Street Norwalk, Connecticut

Demolished and new walls 1st floor

Project number	048-01
Date	12-23-2021
Drawn by	M&S
Checked by	SSN
Scale	1/8" = 1'-0"

A101

12/27/2021 9:25:32 AM