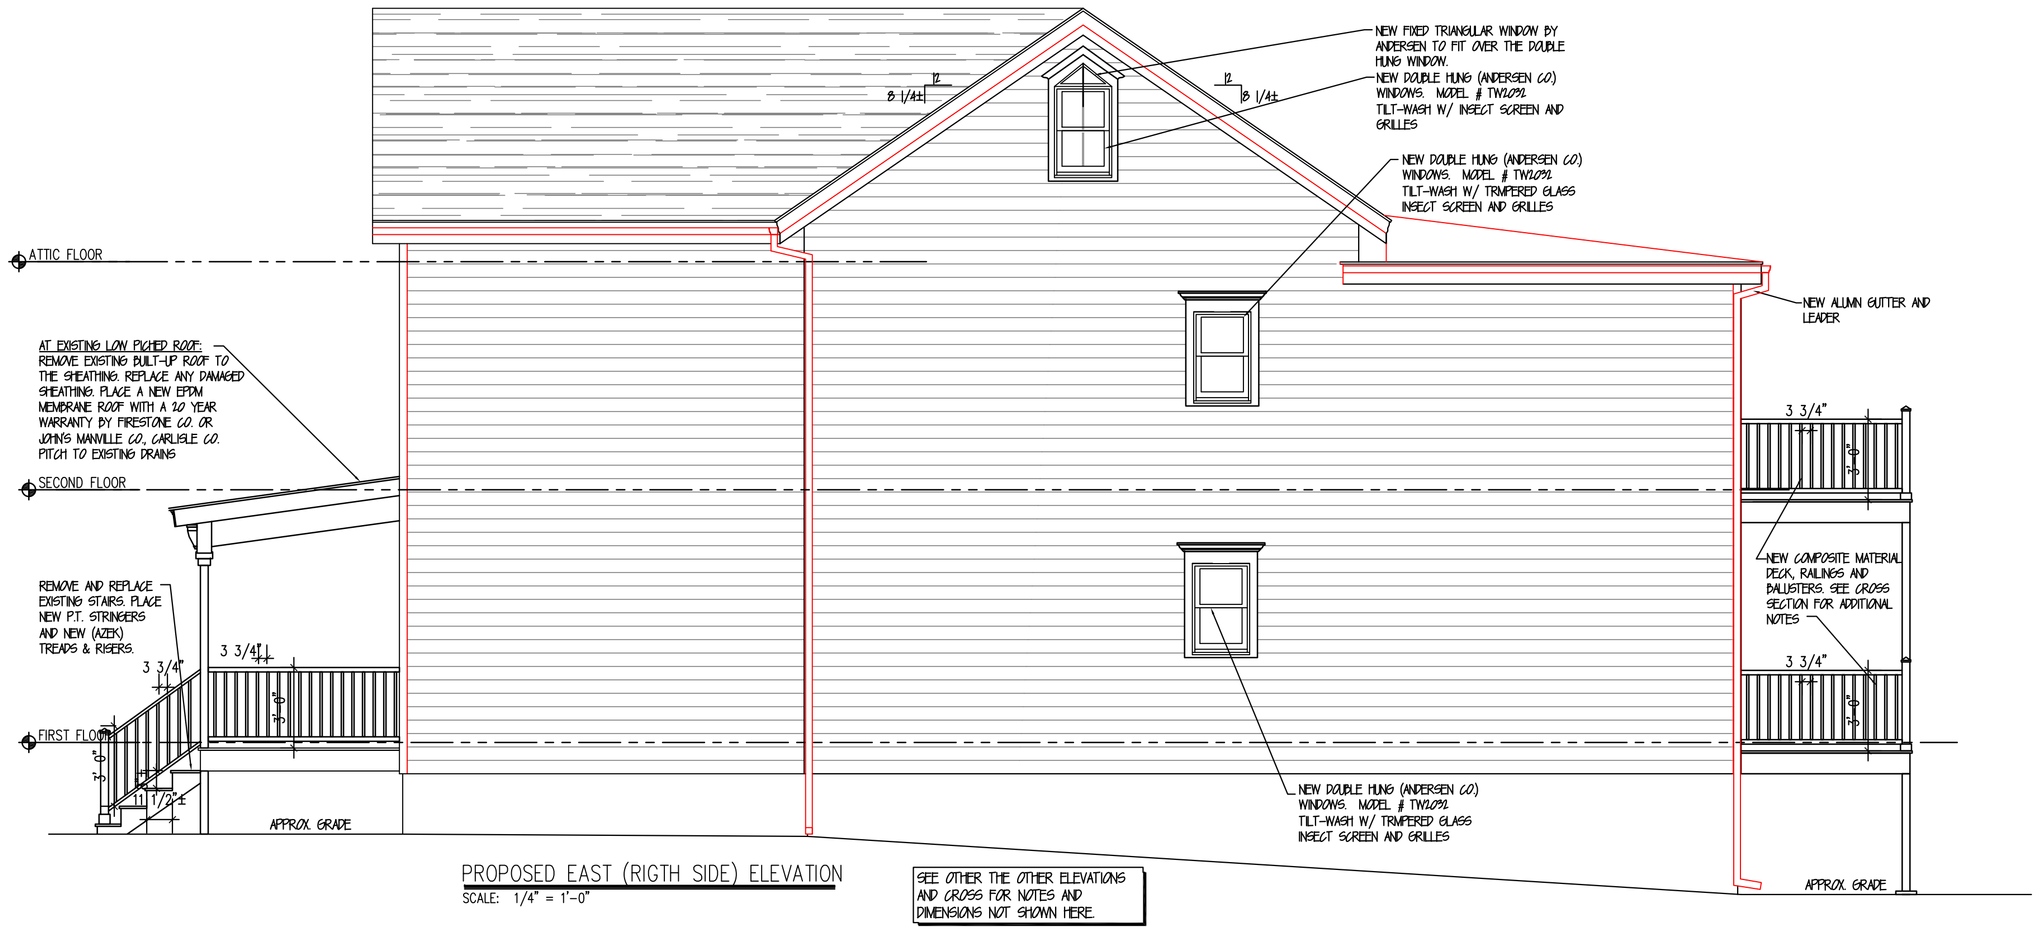

PROPOSED EAST (RIGTH SIDE) ELEVATION
SCALE: 1/4" = 1'-0"

SEE OTHER THE OTHER ELEVATIONS AND CROSS FOR NOTES AND DIMENSIONS NOT SHOWN HERE.

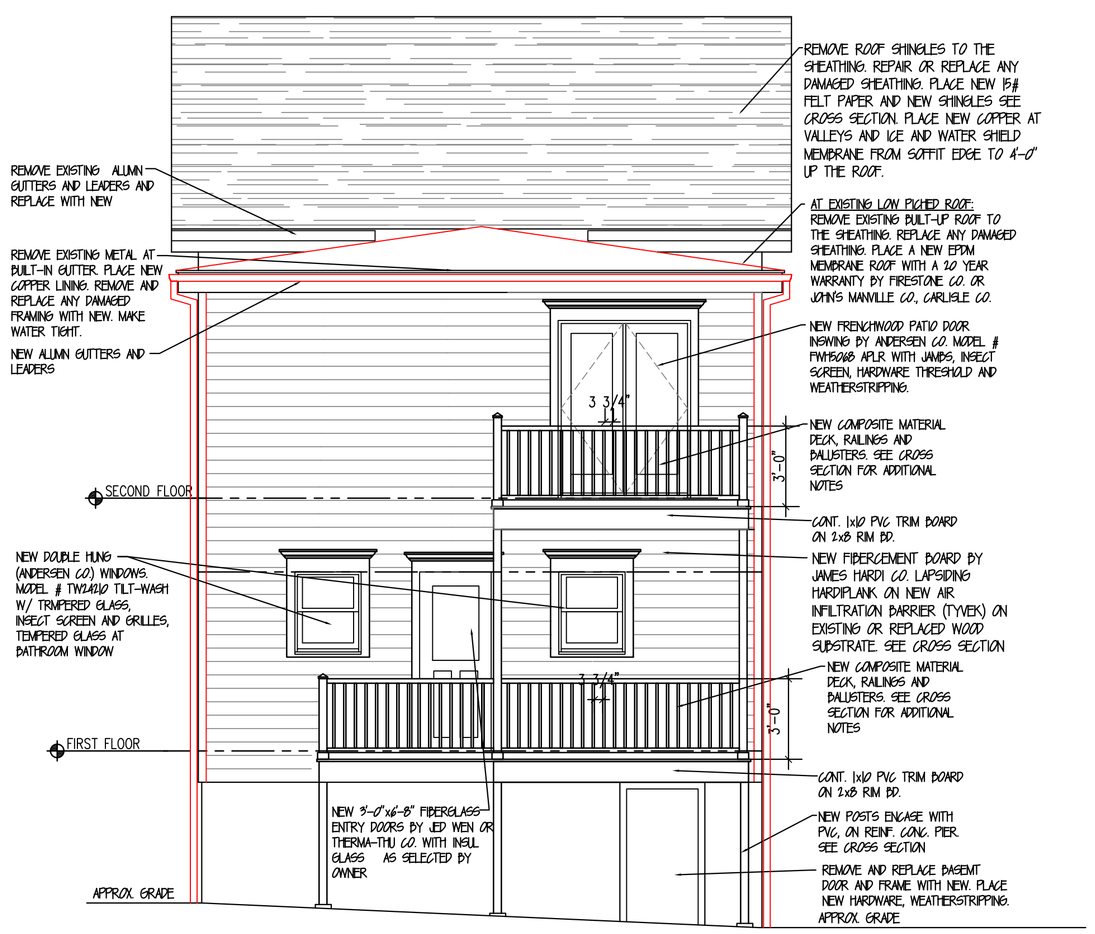

PROPOSED SOUTH (REAR) ELEVATION
SCALE: 1/4" = 1'-0"

SEE OTHER THE OTHER ELEVATIONS AND CROSS FOR NOTES AND DIMENSIONS NOT SHOWN HERE.

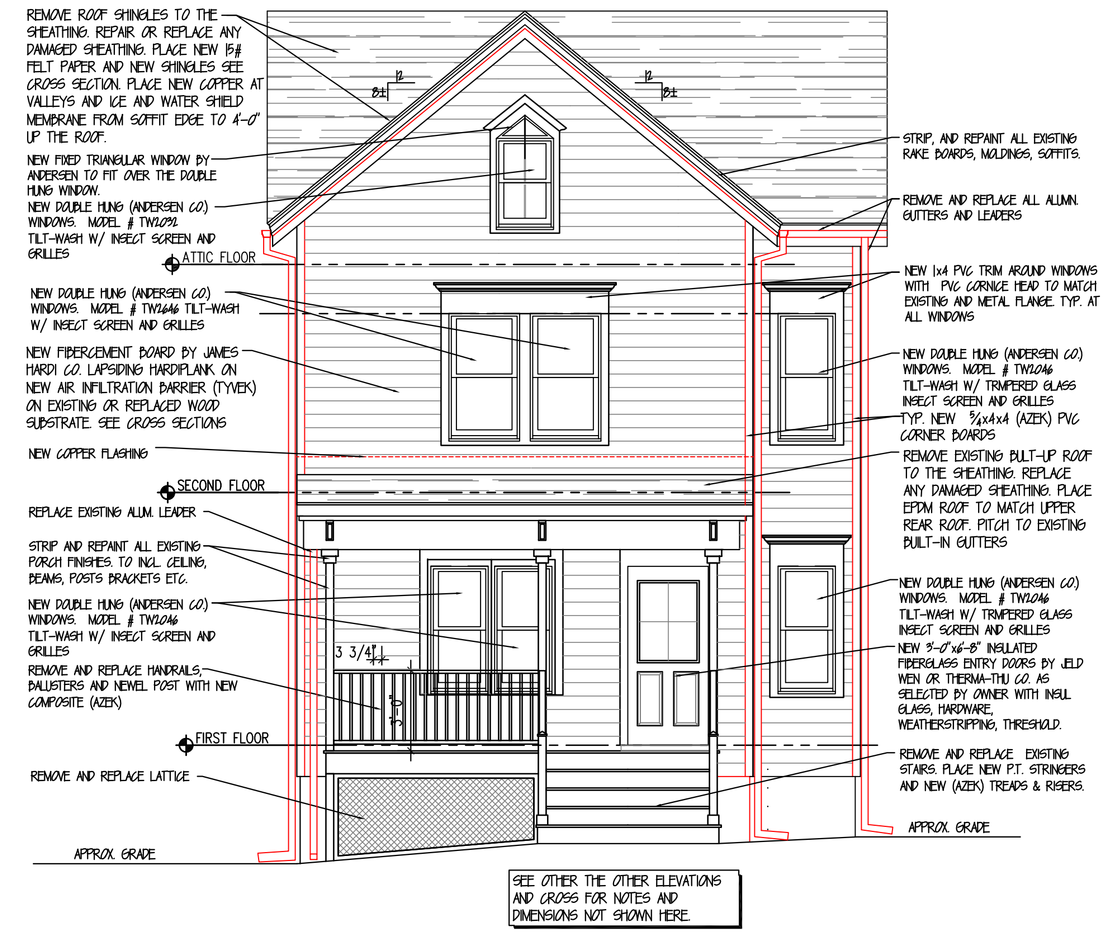

SEE OTHER THE OTHER ELEVATIONS AND CROSS FOR NOTES AND DIMENSIONS NOT SHOWN HERE.

THIS DRAWING IS THE PROPERTY OF LF. GARCIA ARCHITECTS LLC. ANY REPRODUCTION OR USE OF THIS DRAWING MUST BE APPROVED BY THE ARCHITECT.

PROJECT NAME & LOCATION:

PROPOSED
INTERIOR AND FACADE
RENOVATIONS FOR:

NORTH WALKE HOUSING
CORPORATION
24 Haviland Street
Norwalk CT

PREPARED BY:

L.F. GARCIA ARCHITECTS LLC.

15 BOND ST
E. NORWALK CT. 06855
PHONE (203) 981-5800

REVISION	DATE	COMMENTS

DRAWING TITLE:

PROPOSED
ELEVATIONS

SCALE:
AS SHOWN

DRAWING NO.

A-2

DATE:
6-13-2016