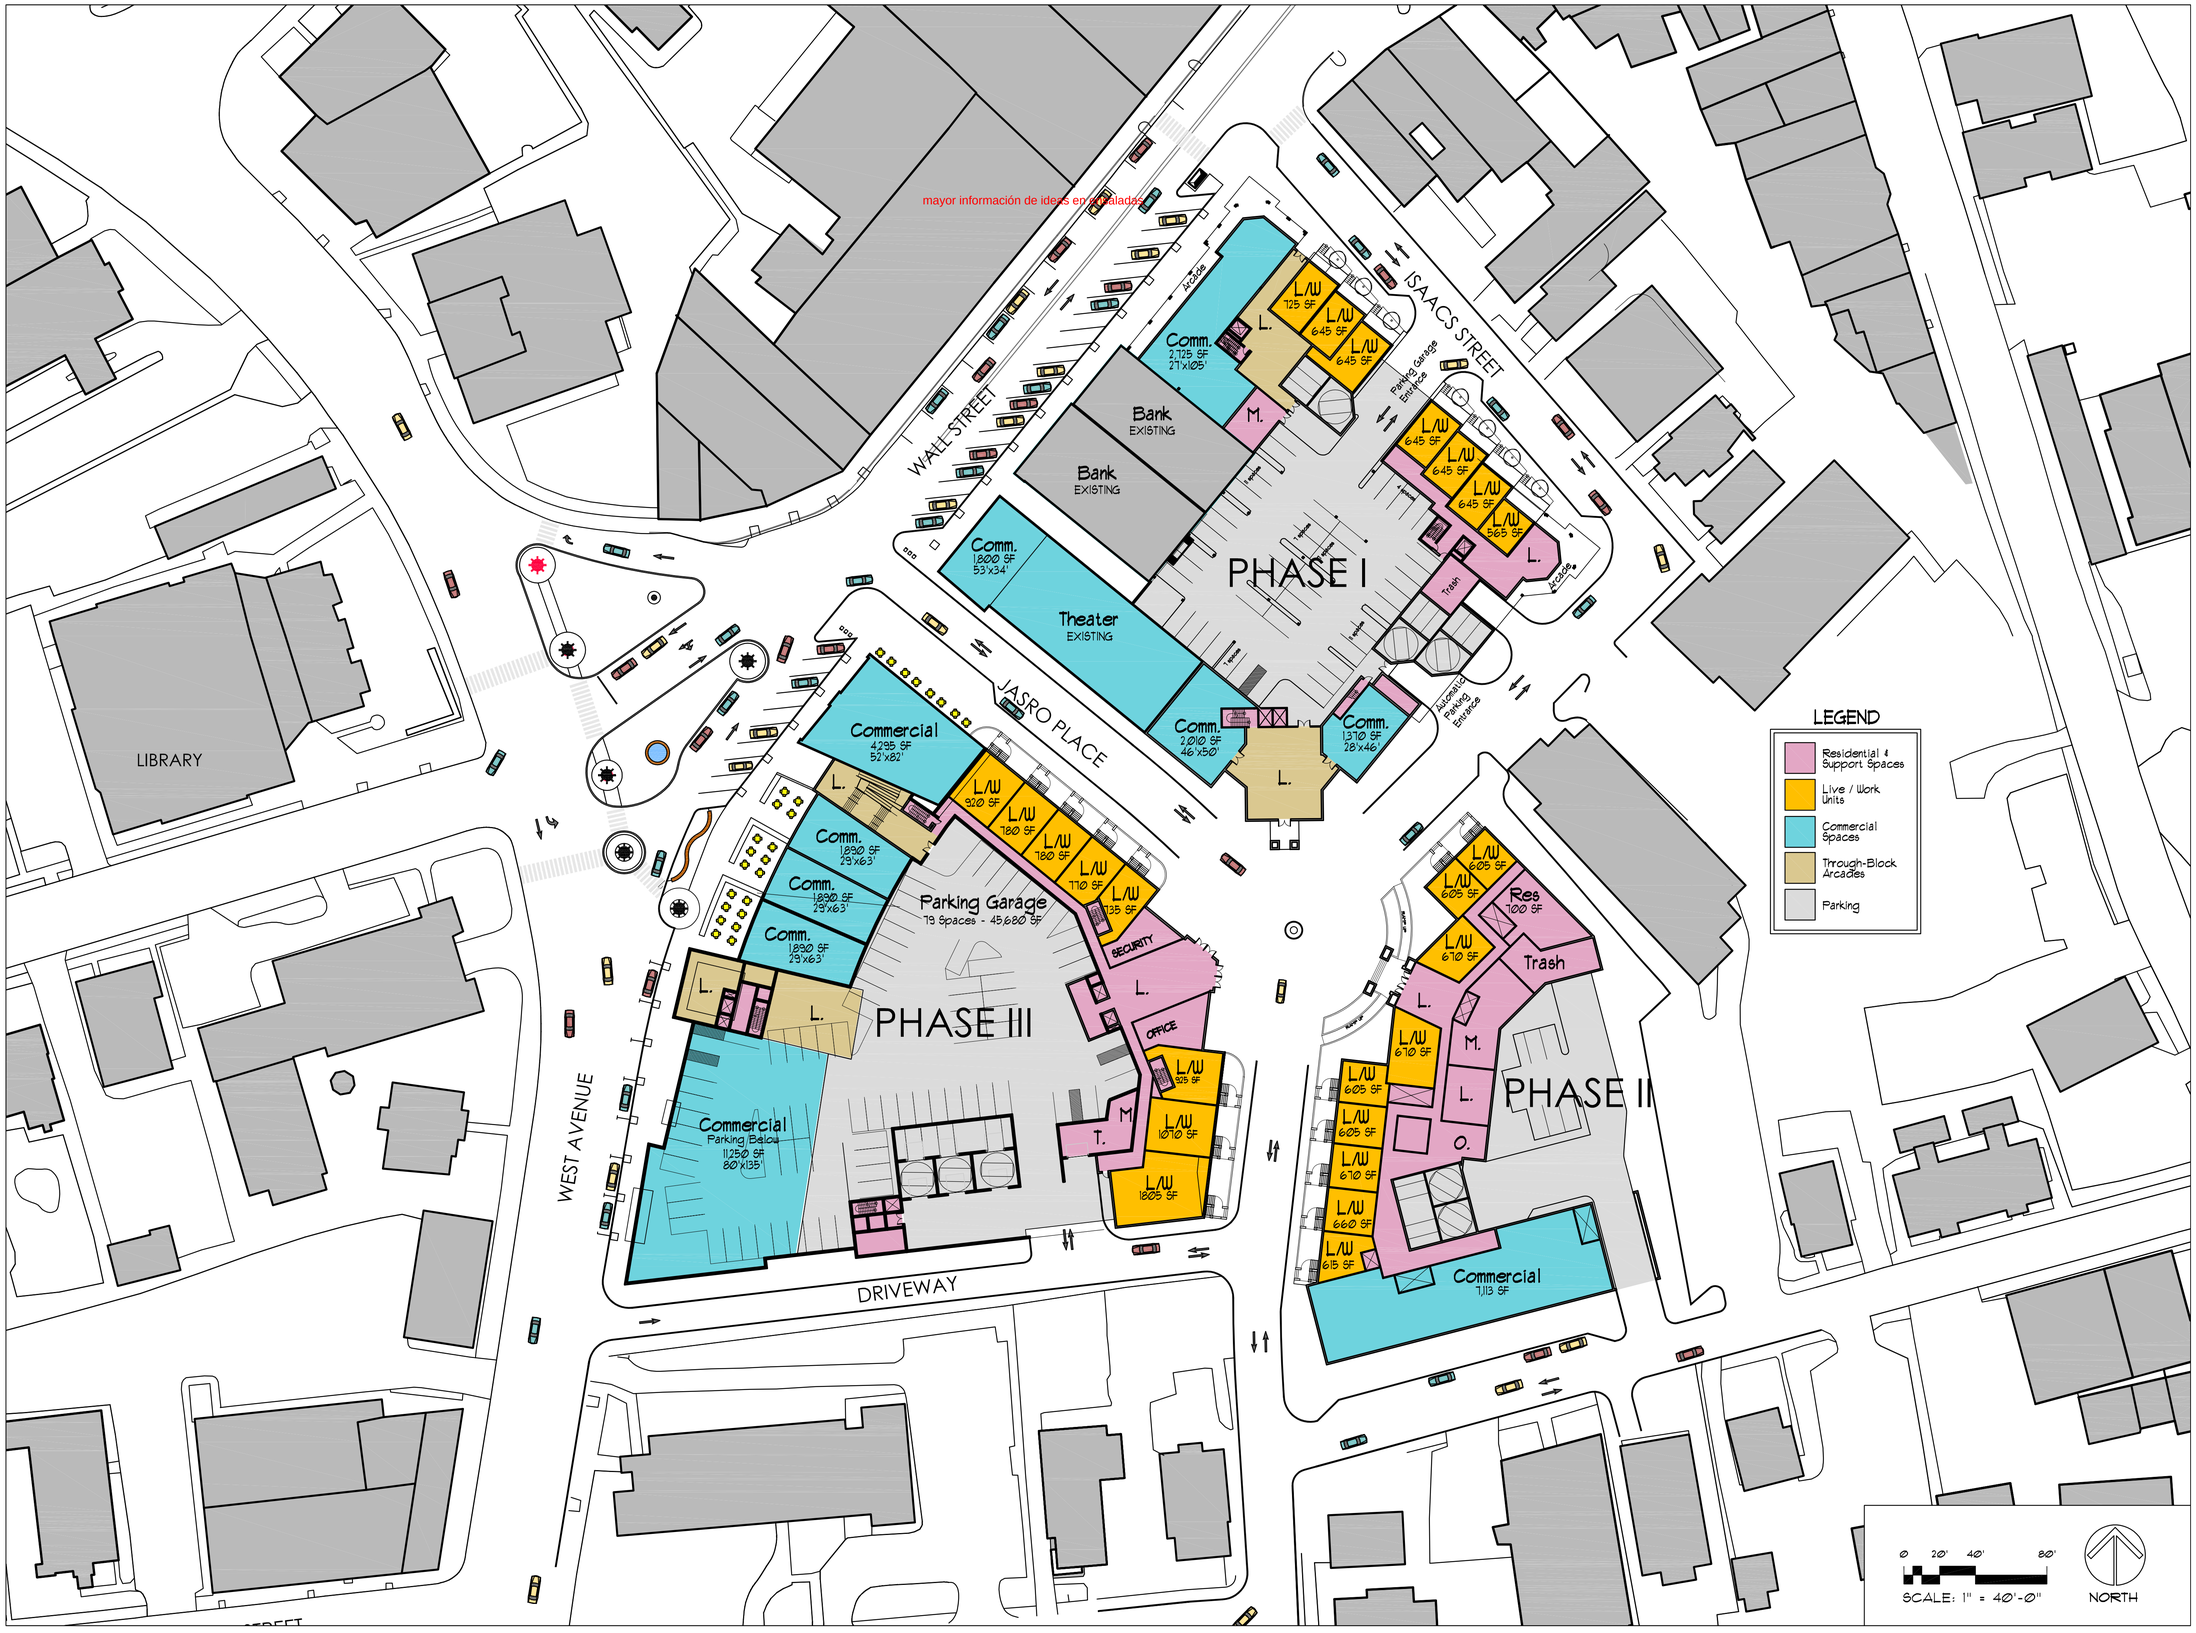

NORWALK PARCEL 2A

NORWALK, CT

POKO partners, LLC

Another POKO Development

POKO Partners, LLC
Crosskey Architects LLC
Wesley Stout Associates LLC
Redniss & Mead, Inc.
Patrick L. Pinell

Schematic Design

Crosskey Architects LLC
ARCHITECTURE • PLANNING • INTERIORS

ONE UNION PLACE
HARTFORD, CT 06103

TEL (860) 724-3000
FAX (860) 724-3013

SHEET DESCRIPTION

Project No.

Drawn C.A.

Date July 10, 2007

SP-2

Copyright © 2006 Crosskey Architects, LLC