CMSP PLANS

THE SoNo COLLECTION

March 7, 2016

GGP

RTKL
AN ARCADIS COMPANY

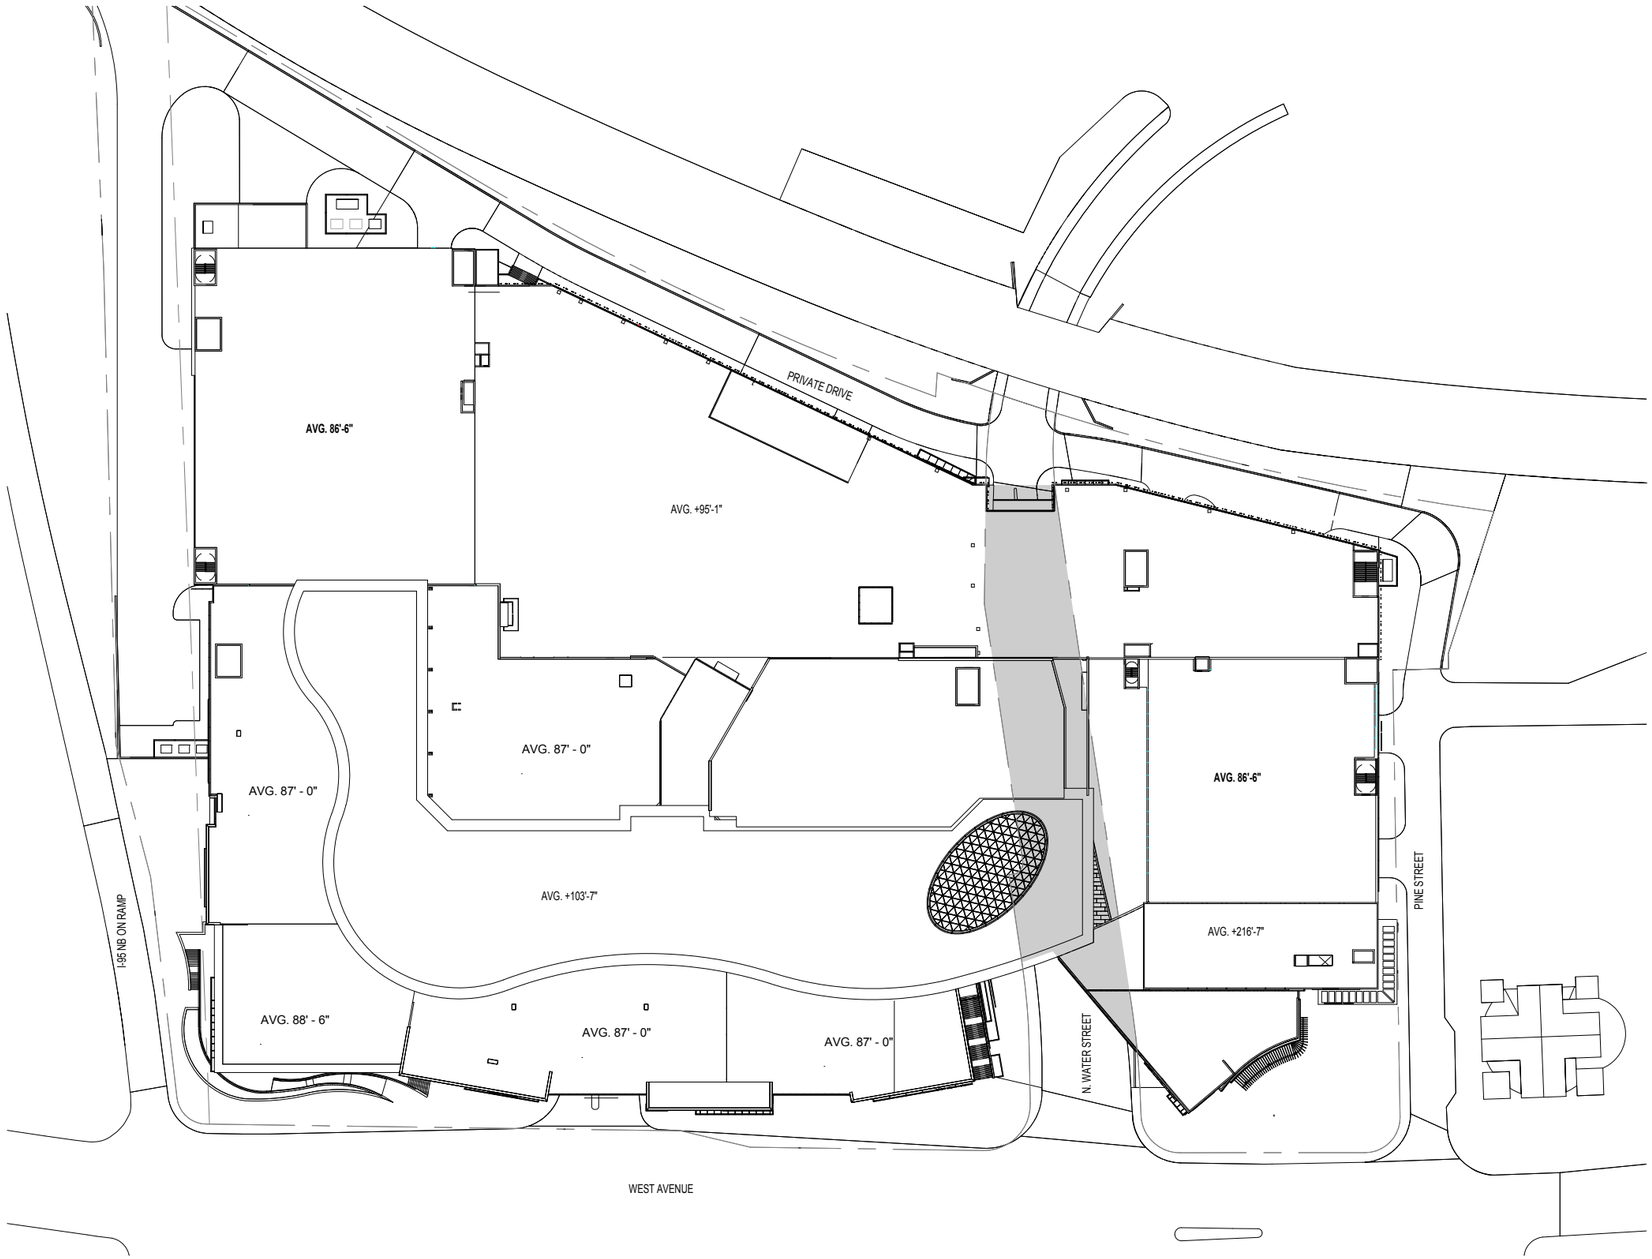

NOTE: HEIGHTS MEASURED FROM WEST AVENUE AVERAGE CENTERLINE (26'-1" S.L.)

N

50' 100' 200'

SITE PLAN

GGP

RTKL AN ARCADIS COMPANY

THE SoNo COLLECTION

03/07/2016 OVERALL PLANS

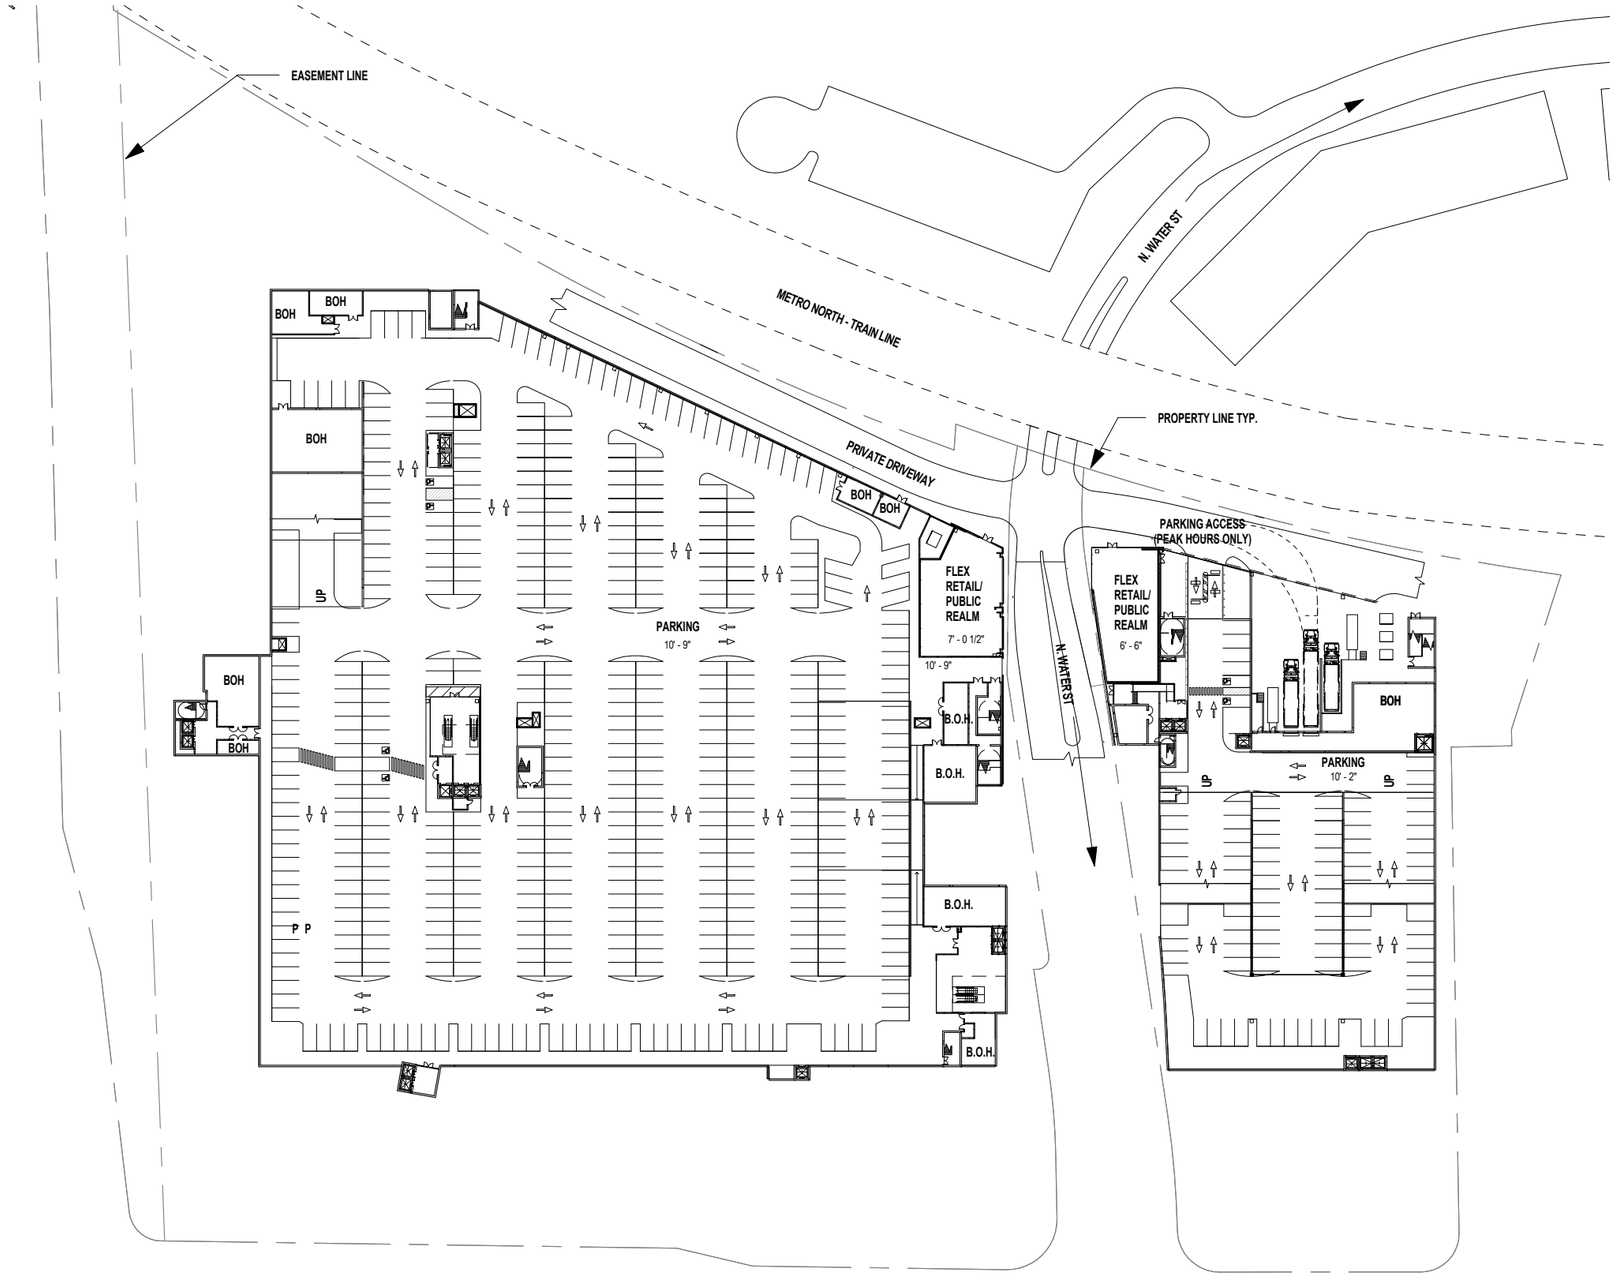

N

50' 100' 200'

B2 LEVEL PLAN

EL + 10'-9"

GGP

RTKL AN ARCADIS COMPANY

THE SoNo COLLECTION

03/07/2016 OVERALL PLANS

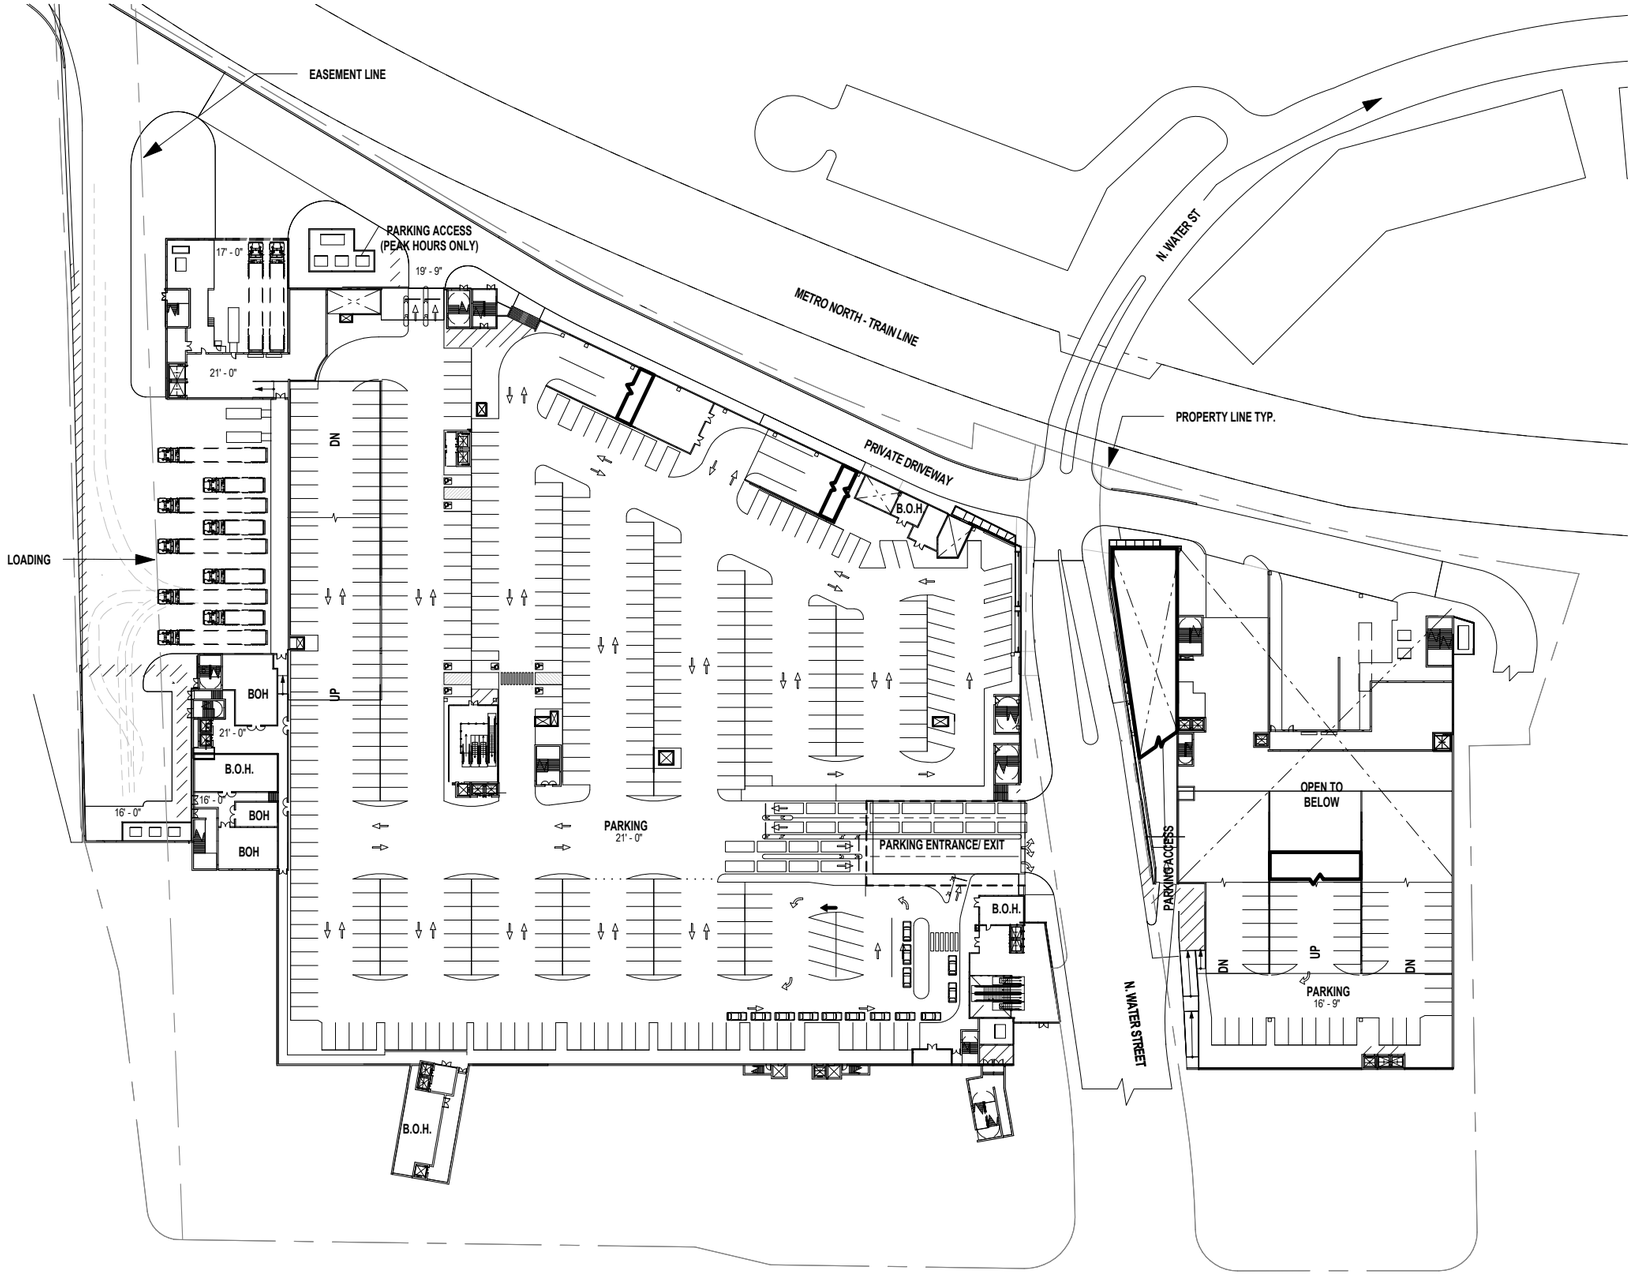

N

50' 100' 200'

B1 LEVEL PLAN

EL + 21'-0"

GGP

RTKL
AN ARCADIS COMPANY

THE SoNo COLLECTION

03/07/2016 OVERALL PLANS

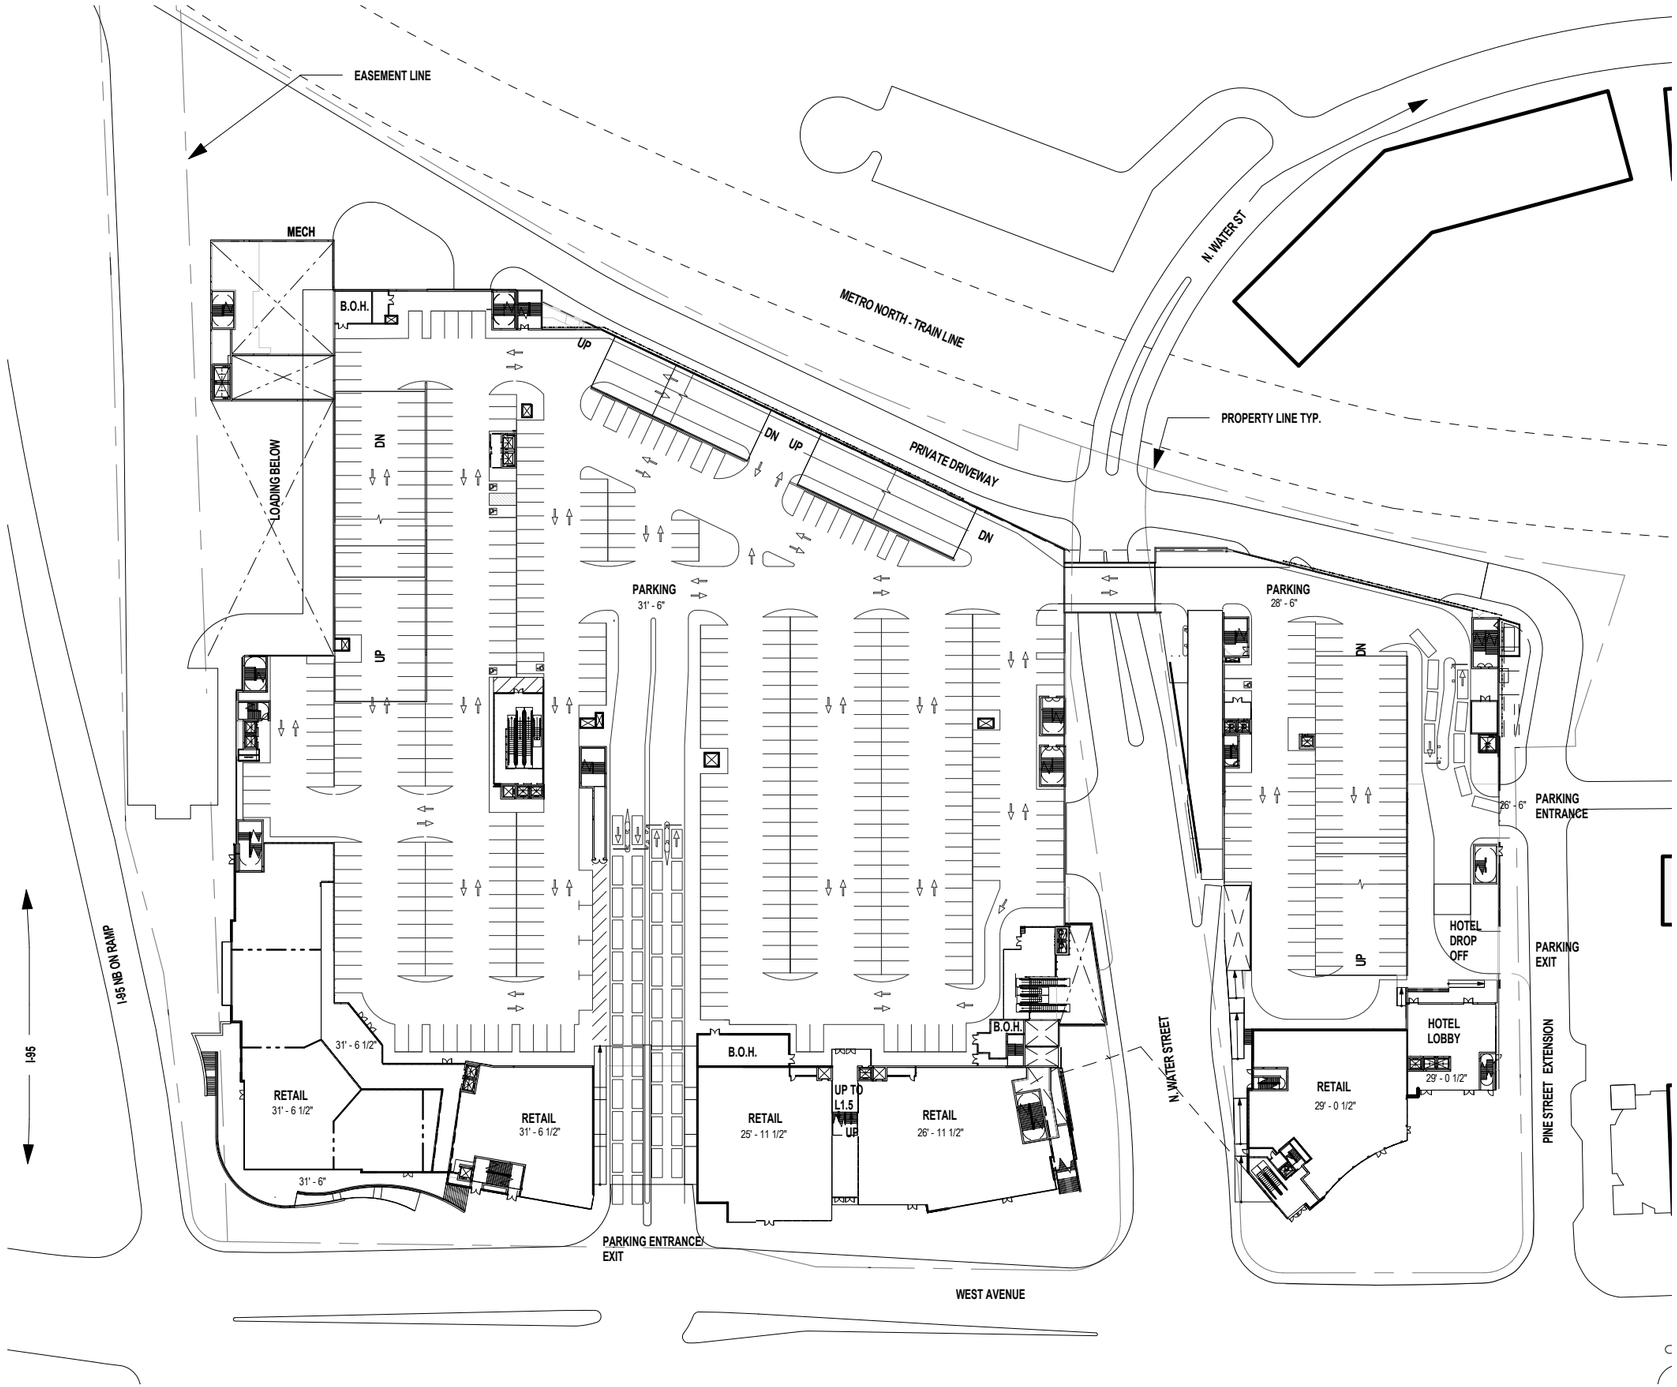

N

50' 100' 200'

LEVEL 1 PLAN - STREET LEVEL

EL + 31'-6"

GGP

RTKL AN ARCADIS COMPANY

THE SoNo COLLECTION

03/07/2016 OVERALL PLANS

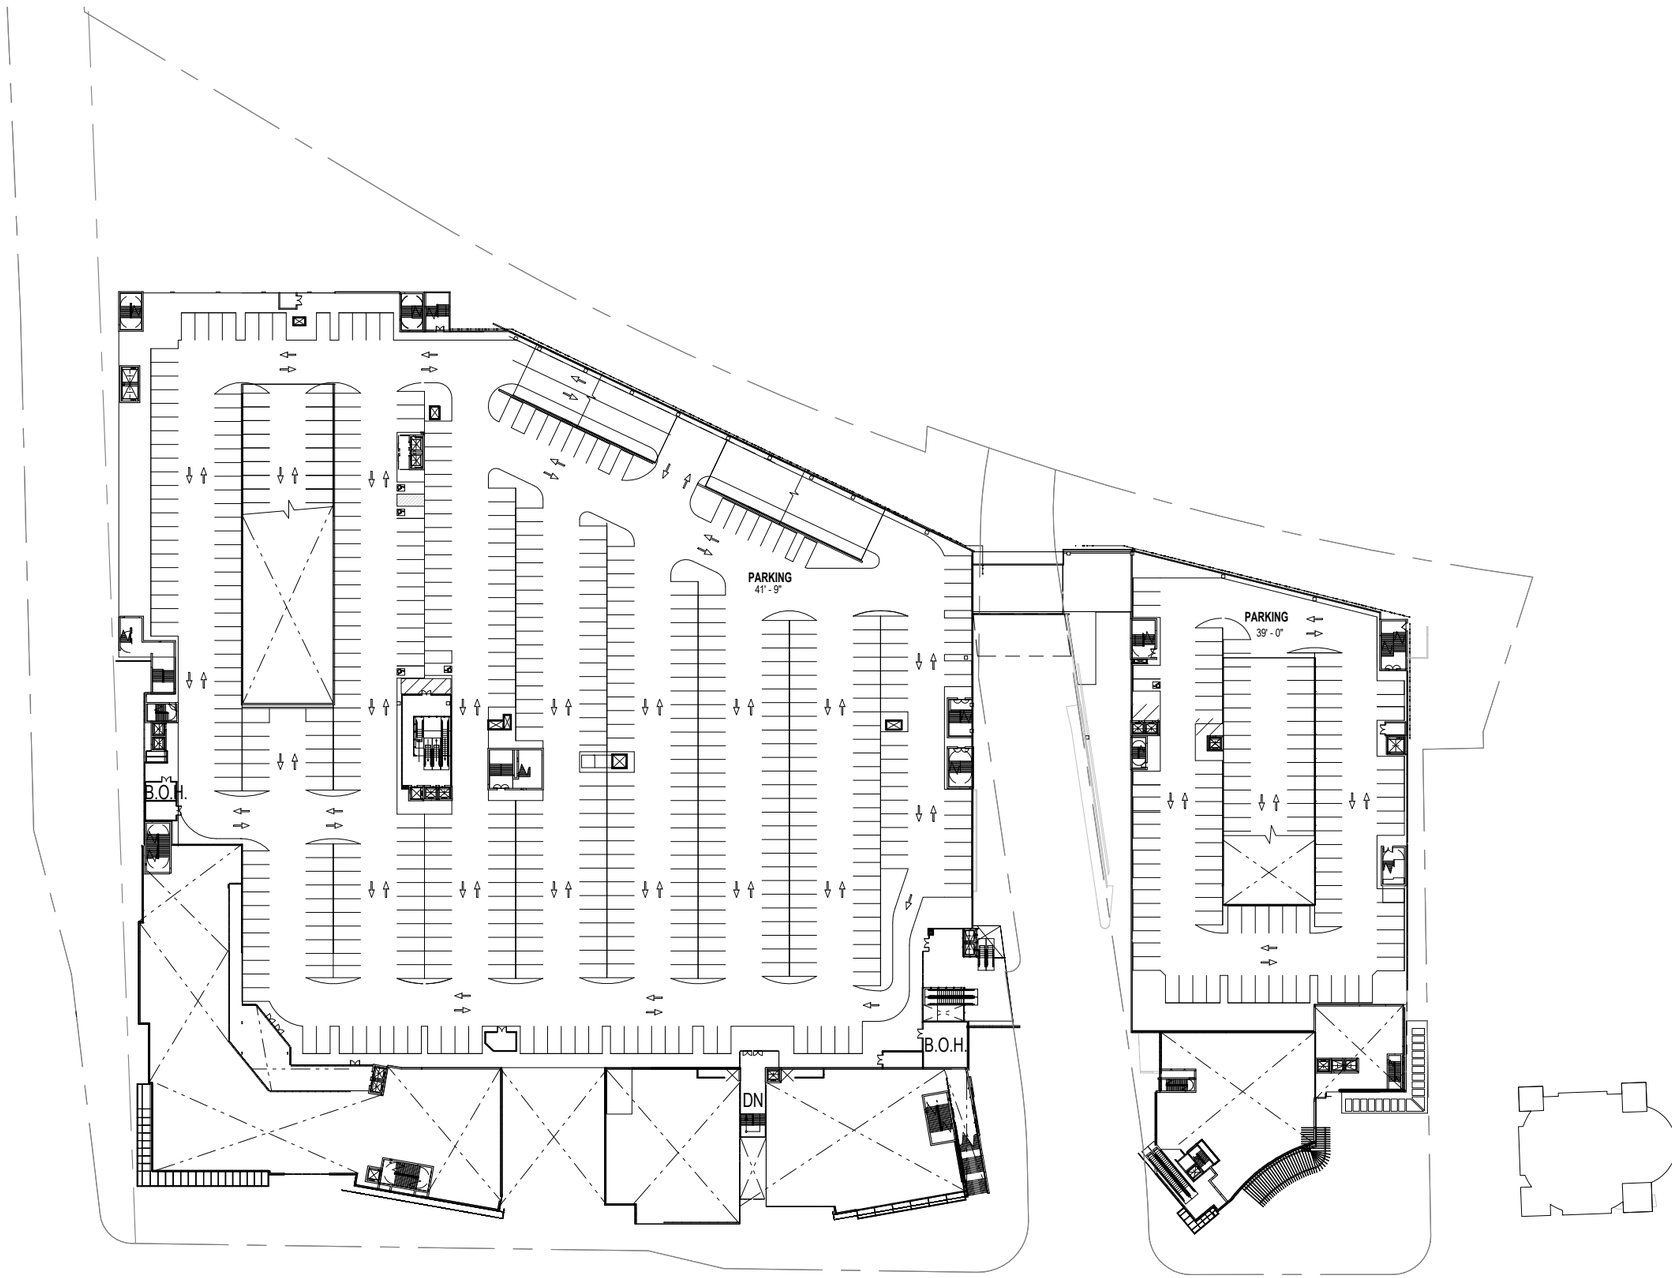

N

50' 100' 200'

LEVEL 1 MEZZANINE PLAN

EL + 41'-9"

GGP

RTKL
AN ARCADIS COMPANY

THE SoNo COLLECTION

03/07/2016 OVERALL PLANS

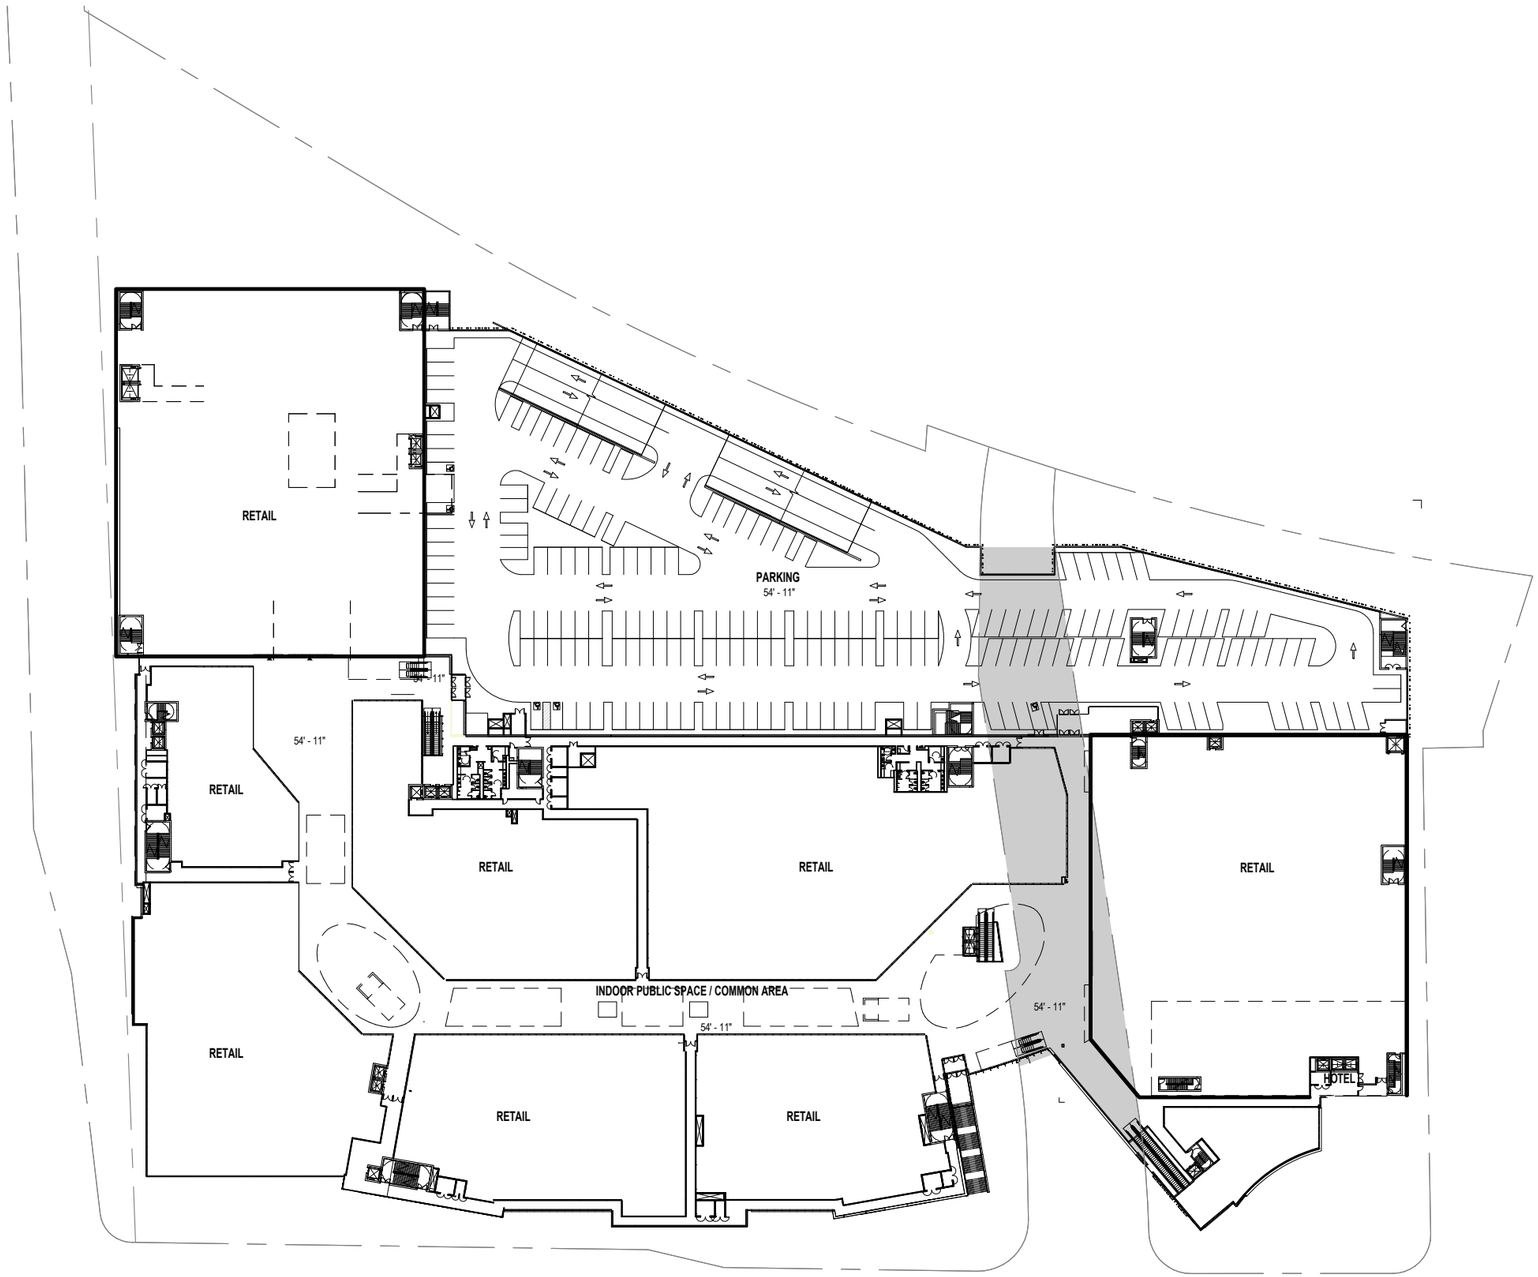

50' 100' 200'

LEVEL 2 PLAN - MALL LEVEL 1

EL + 54'-11"

GGP

RTKL AN ARCADIS COMPANY

THE SoNo COLLECTION

03/07/2016 OVERALL PLANS

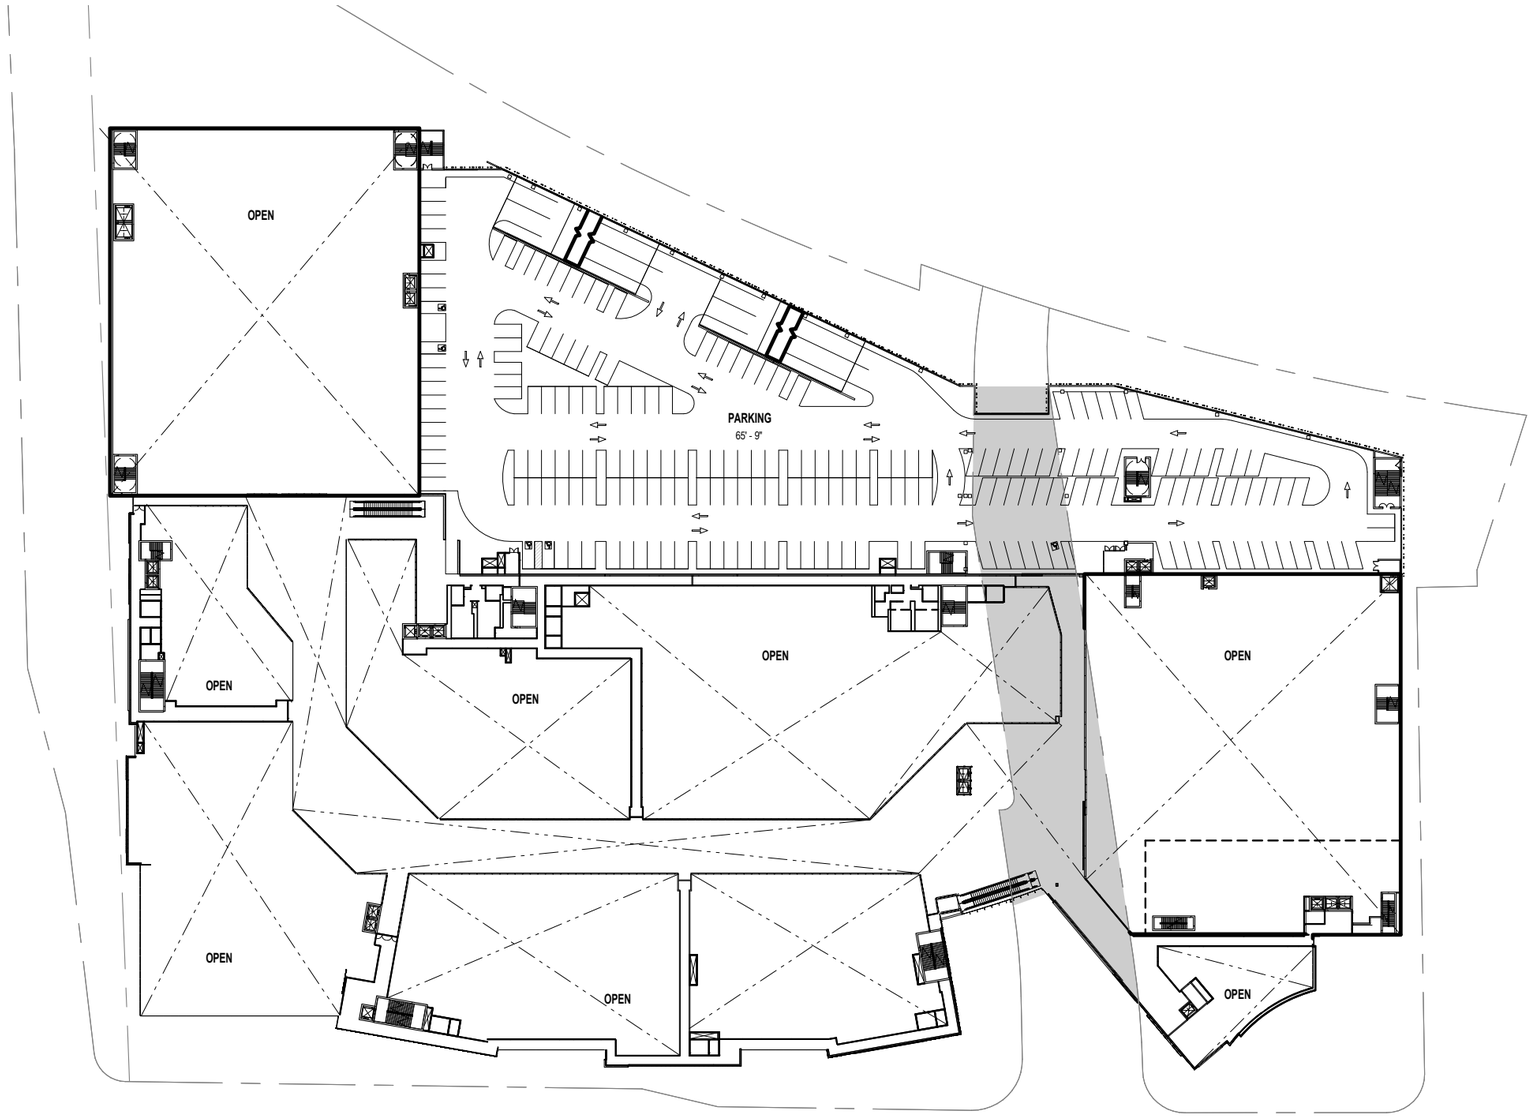

N

50' 100' 200'

LEVEL 2 MEZZANINE PLAN

EL + 65'-9"

GGP

RTKL
AN ARCADIS COMPANY

THE SoNo COLLECTION

03/07/2016 OVERALL PLANS

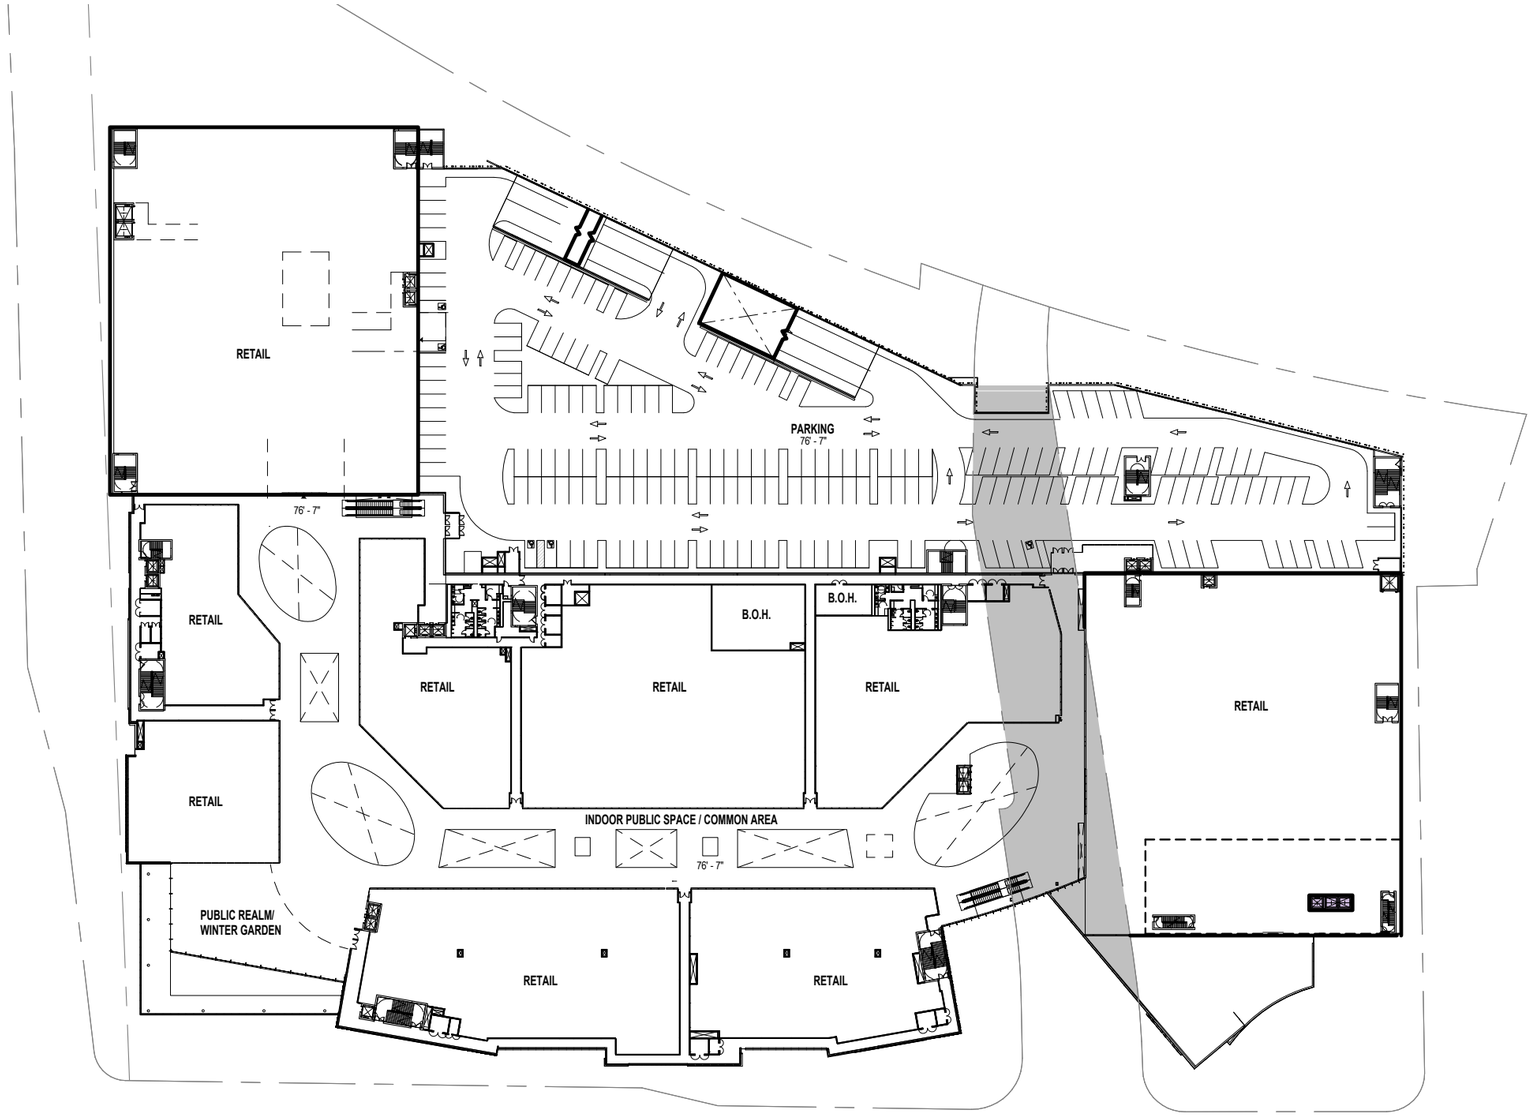

N

50' 100' 200'

LEVEL 3 PLAN - MALL LEVEL 2

EL + 76'-7"

GGP

RTKL
AN ARCADIS COMPANY

THE SoNo COLLECTION

03/07/2016 OVERALL PLANS

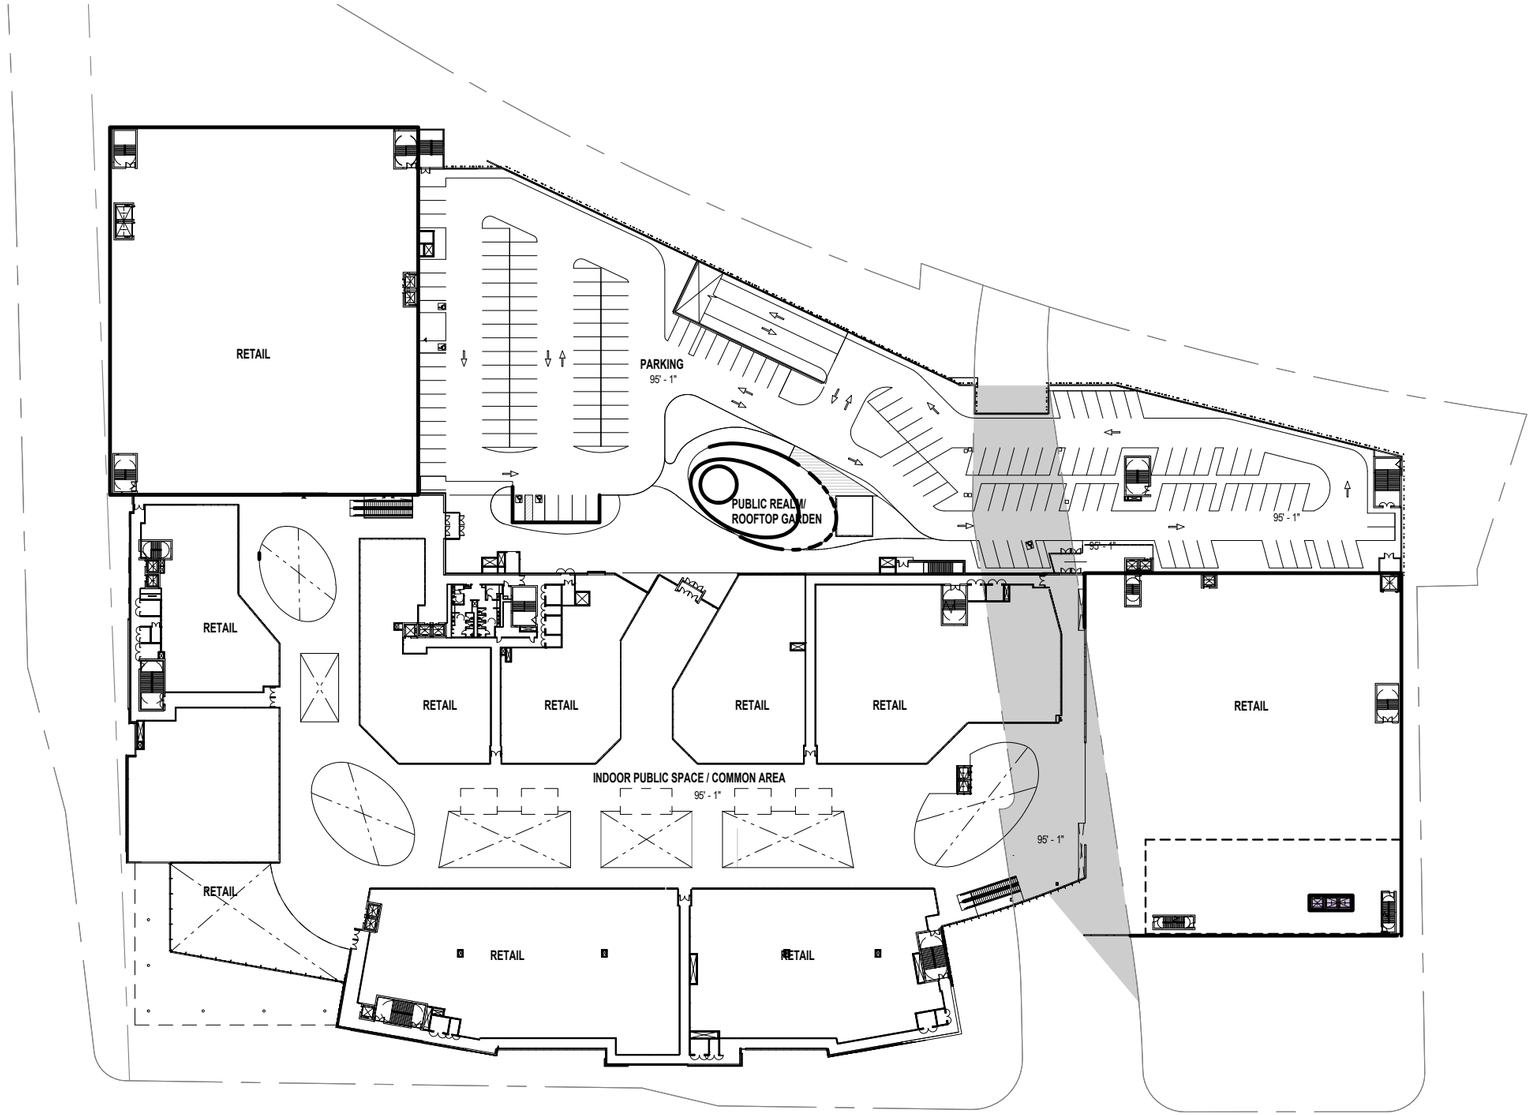

N

50' 100' 200'

LEVEL 4 PLAN - MALL LEVEL 3 EL + 95'-1"

GGP

RTKL AN ARCADIS COMPANY

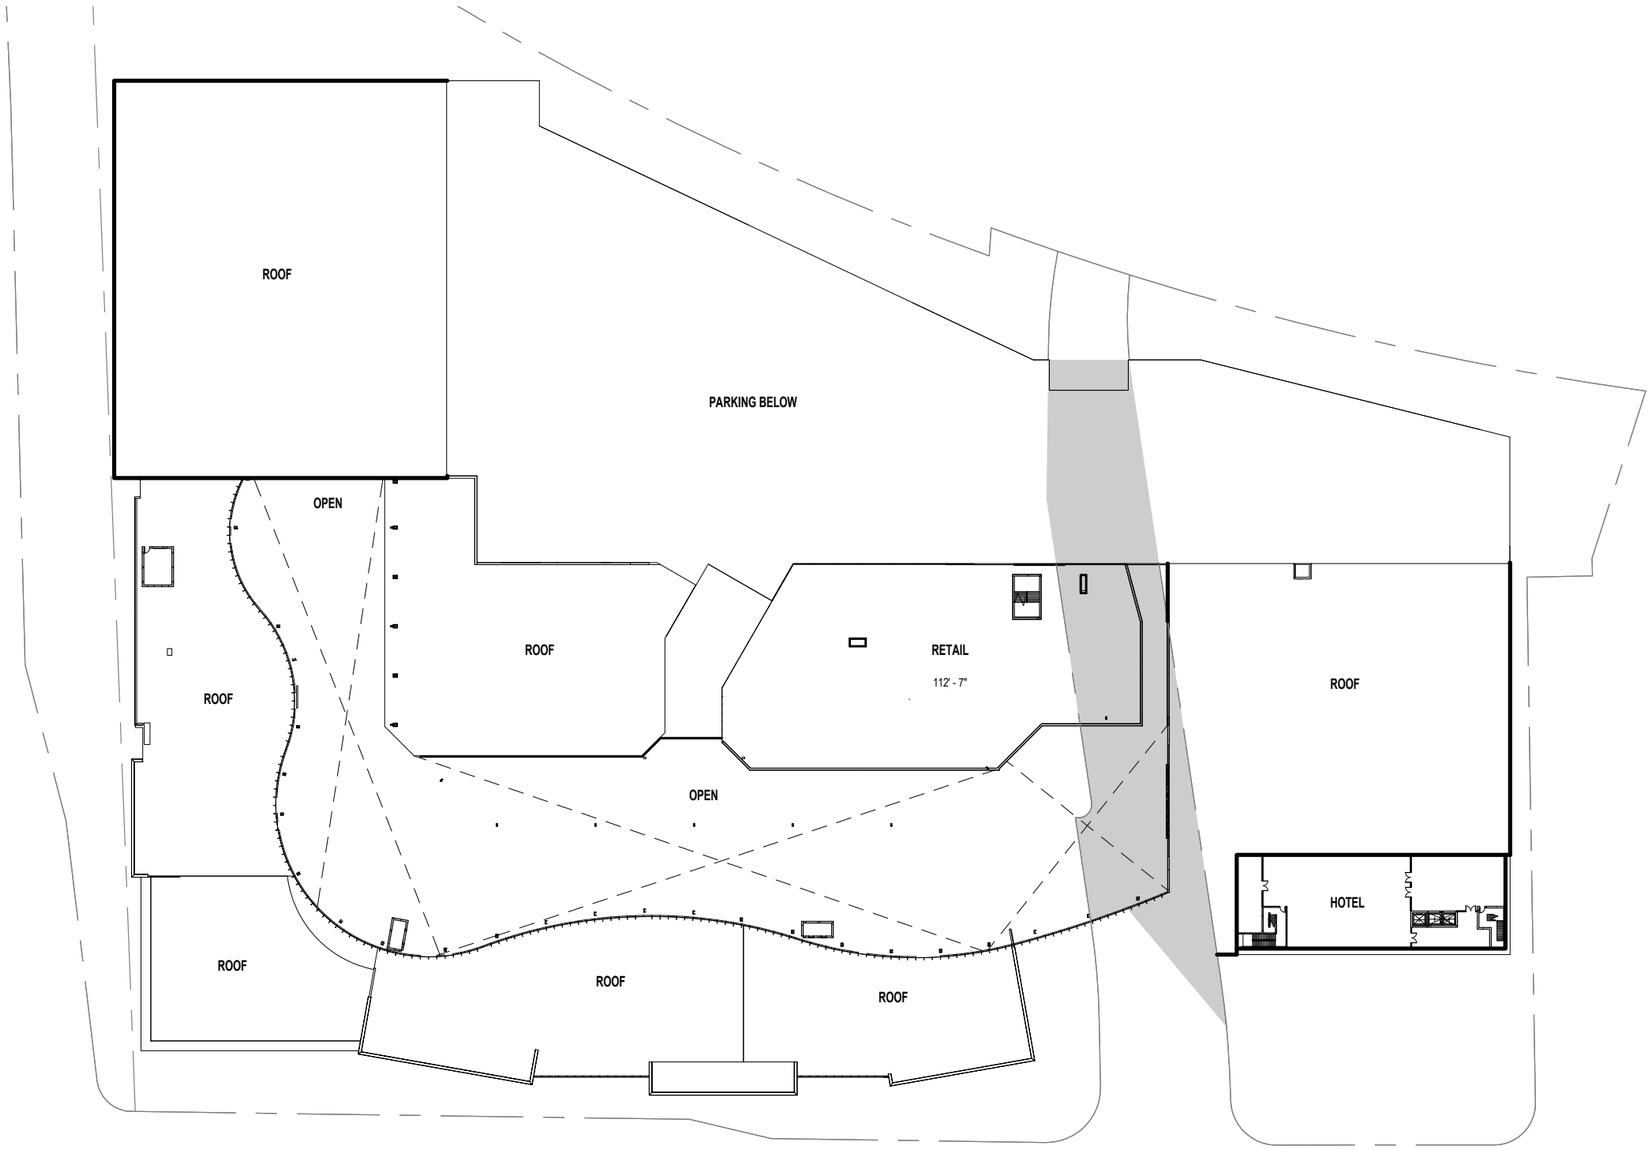

50' 100' 200'

LEVEL 4 MEZZANINE PLAN

EL + 112'-7"

GGP

RTKL
AN ARCADIS COMPANY

THE SoNo COLLECTION

03/07/2016 OVERALL PLANS